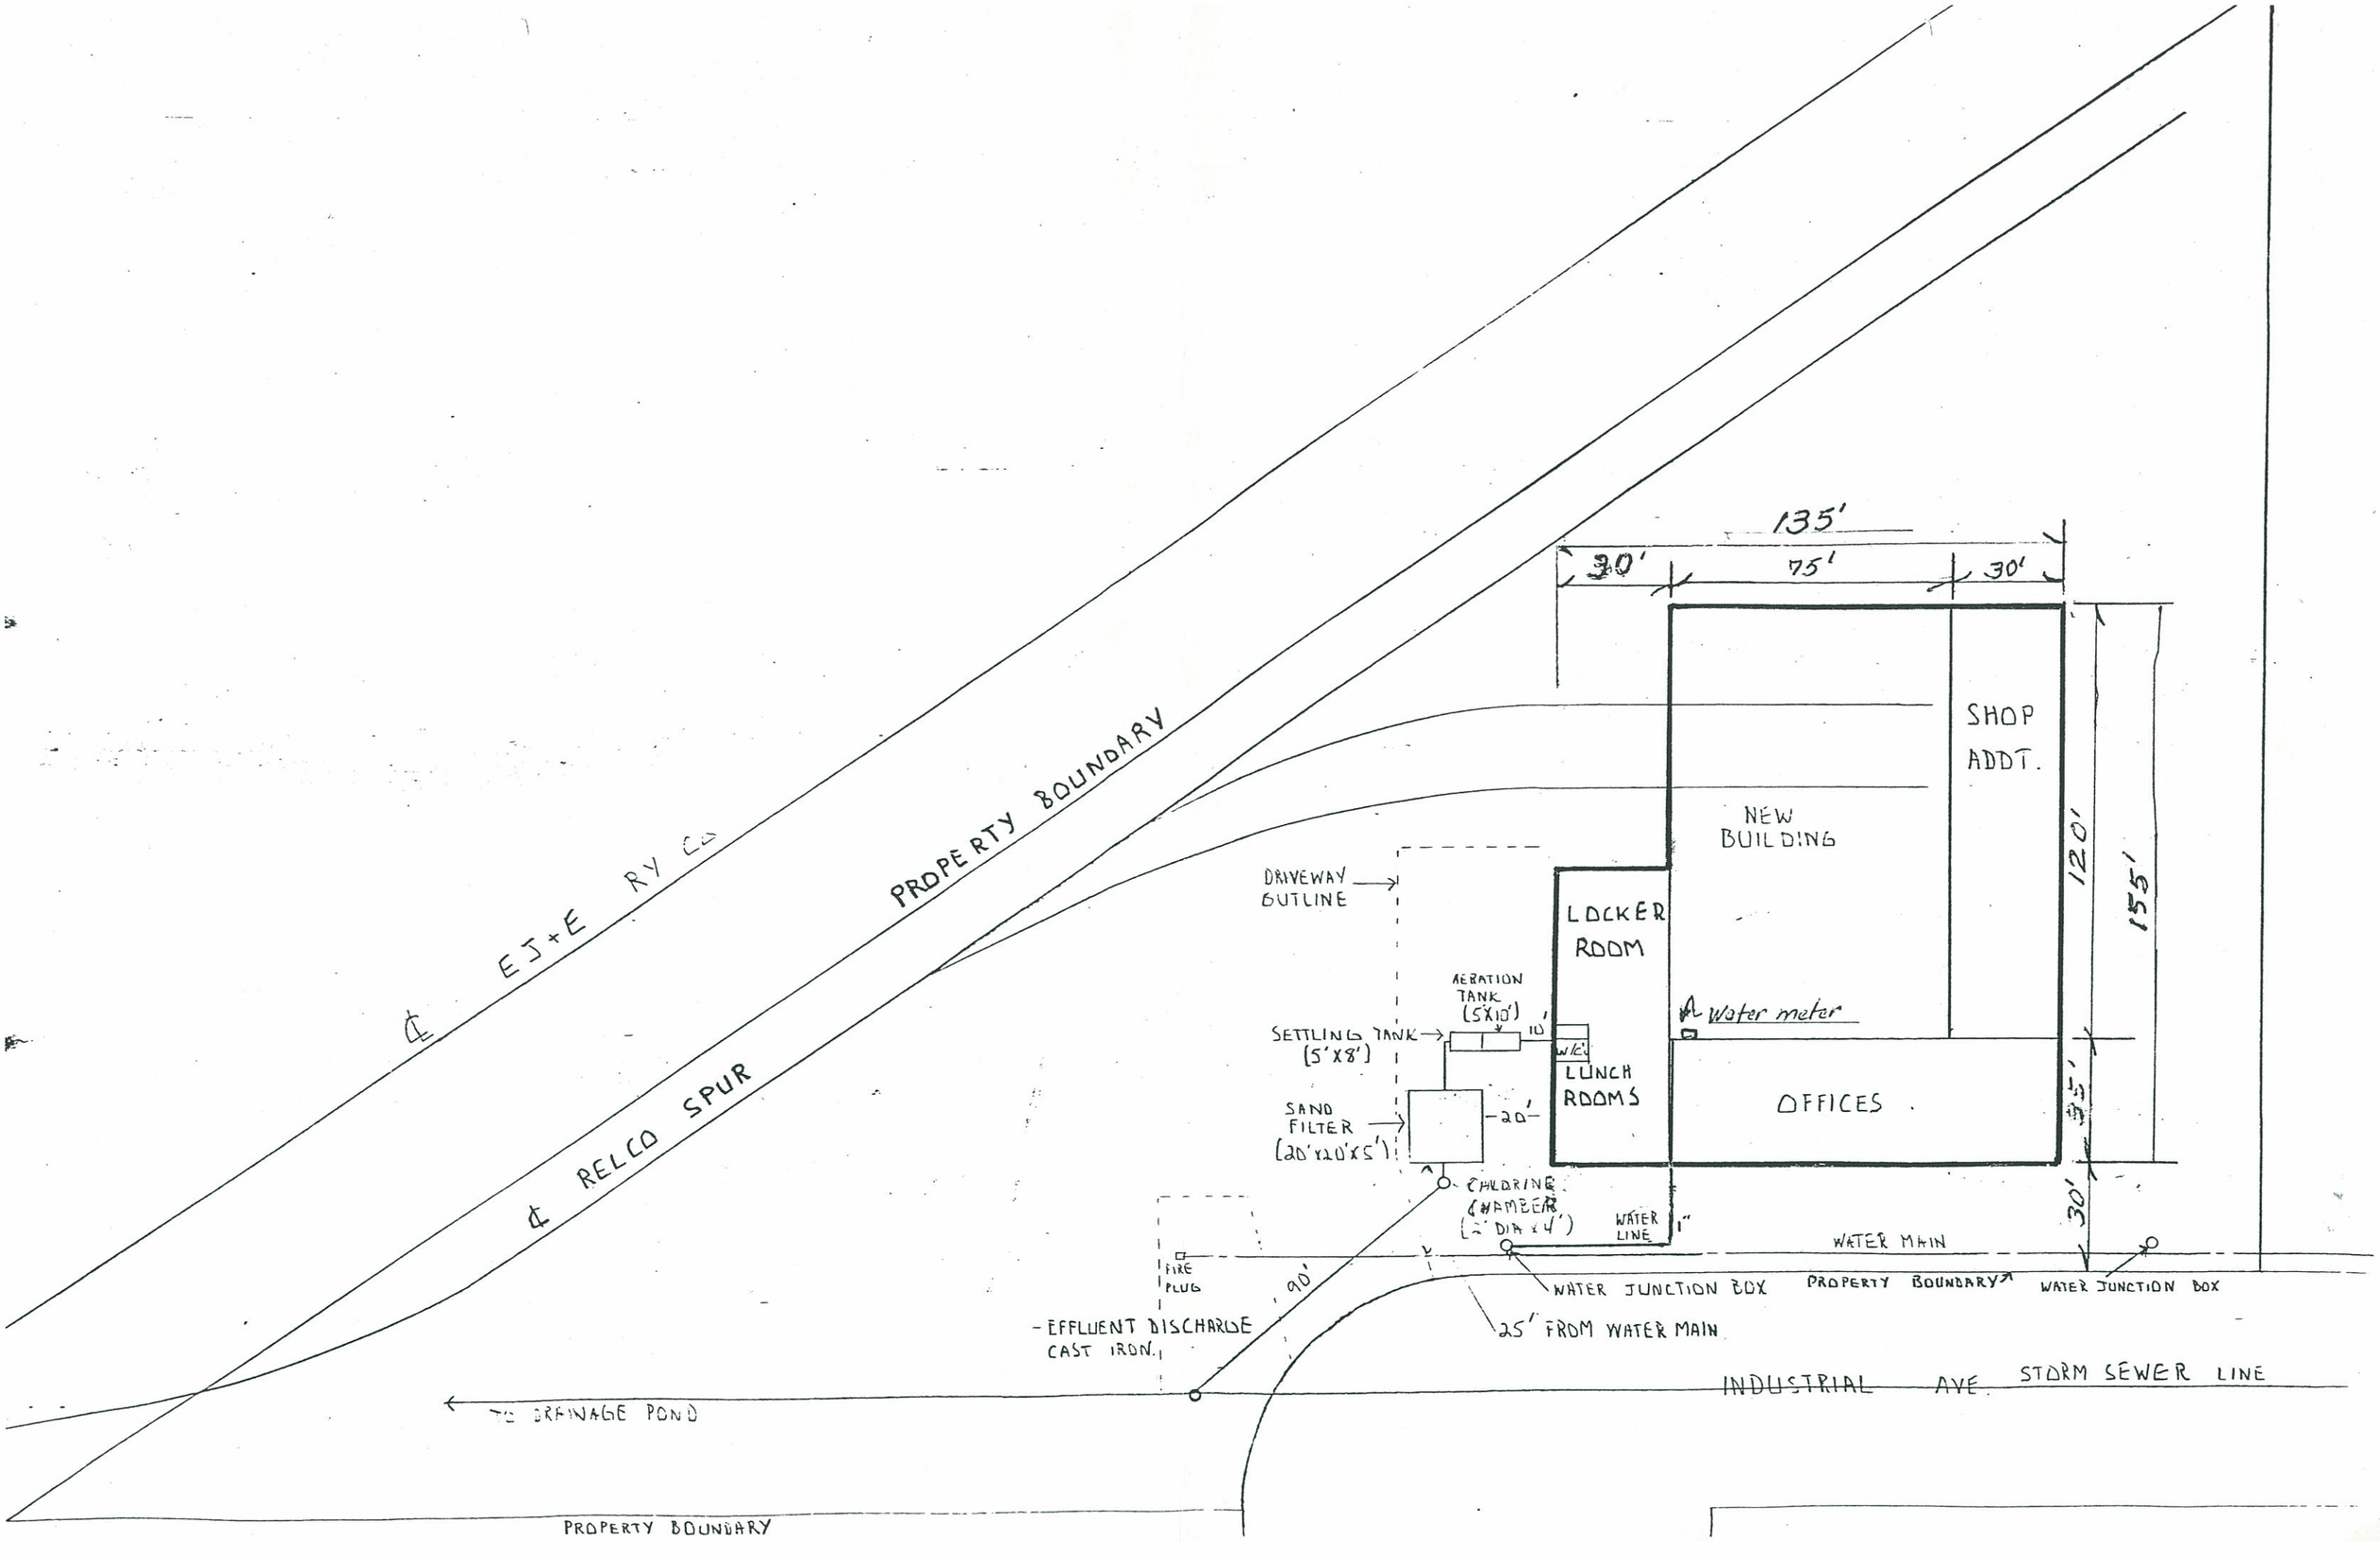
135'
30'
75'
30'
SHOP
ADDT.
NEW
BUILDING
120'
155'
35'
30'
PROPERTY BOUNDARY
℄ EJ+E RY CO
℄ RELCO SPUR
DRIVEWAY
OUTLINE
LOCKER
ROOM
AERATION
TANK
(5'X10')
SETTLING TANK
(5'X8')
10'
W/C
LUNCH
ROOMS
Water meter
OFFICES
SAND
FILTER
(20'X20'X5')
20'
CHLORINE
CHAMBER
(2' DIA X 4')
WATER
LINE
1"
WATER MAIN
FIRE
PLUG
90'
WATER JUNCTION BOX
PROPERTY BOUNDARY
WATER JUNCTION BOX
25' FROM WATER MAIN
EFFLUENT DISCHARGE
CAST IRON.
INDUSTRIAL AVE
STORM SEWER LINE
TO DRAINAGE POND
PROPERTY BOUNDARY