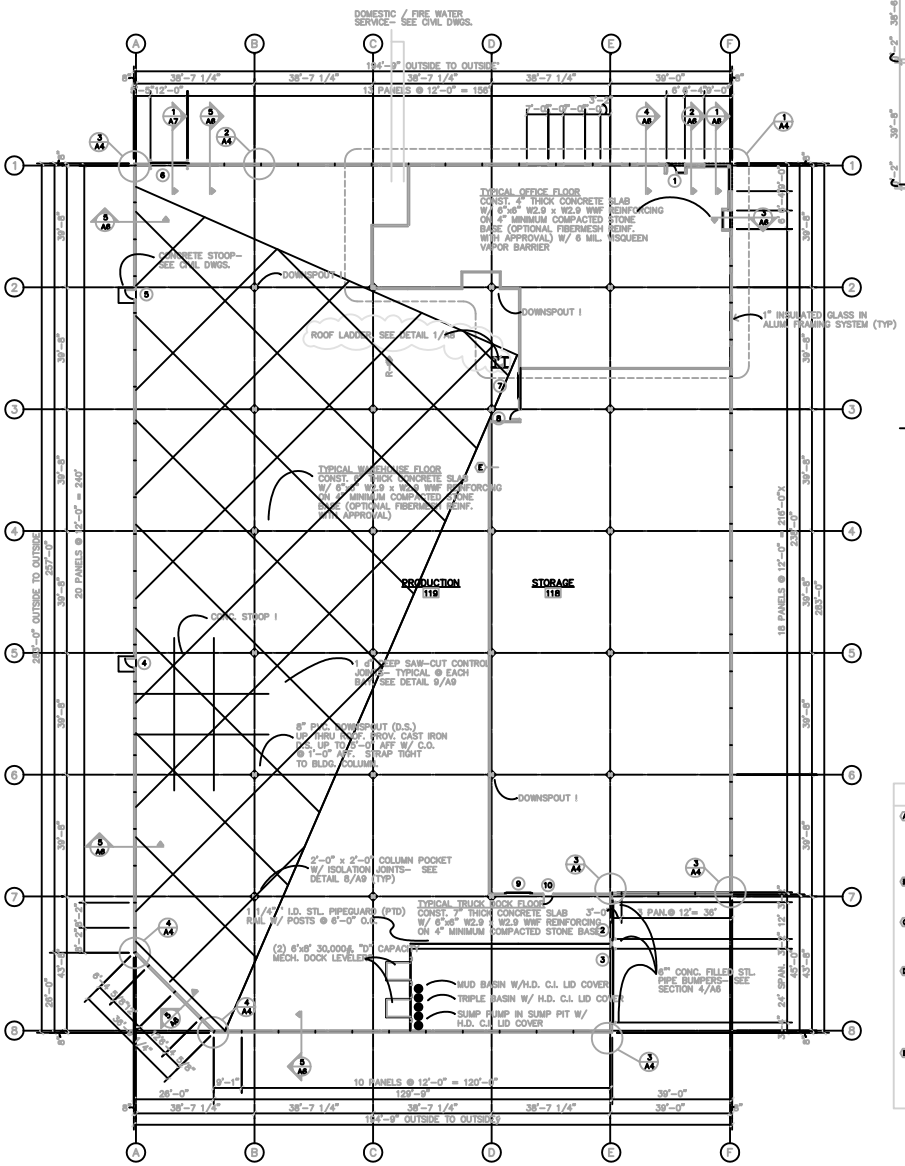

FLOOR PLAN
SCALE: 1/16"=1'-0"

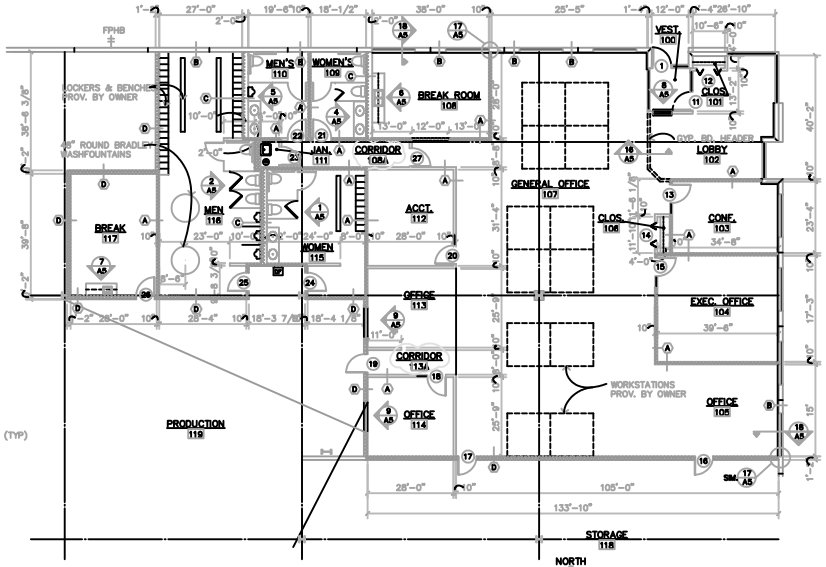

OFFICE FLOOR PLAN
SCALE: 1/8"=1'-0"

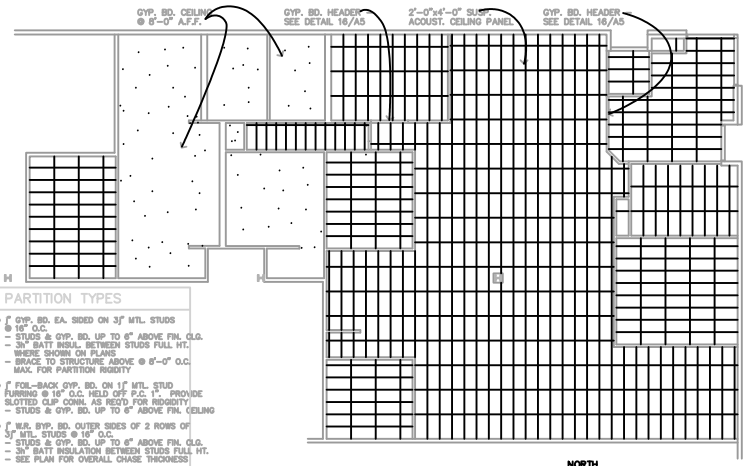

REFLECTED CEILING PLAN
SCALE: 1/8"=1'-0"

PARTITION TYPES

A 5/8" GYP. BD. EA. SIDED ON 3 5/8" MTL. STUDS @ 16" O.C.
- STUDS & GYP. BD. UP TO 6" ABOVE FIN. CLG.
- 3 1/2" BATT INSUL. BETWEEN STUDS FULL HT. WHERE SHOWN ON PLANS
- BRACE TO STRUCTURE ABOVE @ 8'-0" O.C. MAX. FOR PARTITION RIGIDITY

B 5/8" FOIL-BACK GYP. BD. ON 1 5/8" MTL. STUD FURRING @ 16" O.C. HELD OFF P.C. 1". PROVIDE SLOTTED CLIP CONN. AS REQ'D FOR RIGIDITY
- STUDS & GYP. BD. UP TO 6" ABOVE FIN. CEILING

C 5/8" W.R. GYP. BD. OUTER SIDES OF 2 ROWS OF 3 5/8" MTL. STUDS @ 16" O.C.
- STUDS & GYP. BD. UP TO 6" ABOVE FIN. CLG.
- 3 1/2" BATT INSULATION BETWEEN STUDS FULL HT.
- SEE PLAN FOR OVERALL CHASE THICKNESS

D 6" 20 GA. MTL. STUDS @ 16" O.C. PARTITION WITH
- SHOP SIDE TO RECEIVE "FIBERBOND" UP TO 10'-0" A.F.F. AND 5/8" GYP. BD. UP TO BOTTOM OF DECK
- OFFICE SIDE TO RECEIVE ONE LAYER 5/8" GYP. BD UP TO 6" ABOVE FINISHED CEILING
- 6" ROXUL SOUND BATT INSUL. BETWEEN STUDS FULL HEIGHT
- PROV. DIAG. BRACING 20' A.F.F. UP TO MTL. DECK @ 8'-0" O.C. MAX.

E 6" 20 GA. MTL. STUDS @ 16" O.C. PARTITION WITH
- EACH SIDE TO RECEIVE "FIBERBOND" UP TO 10'-0" A.F.F. AND 5/8" GYP. BD. UP TO BOTTOM OF DECK
- 6" ROXUL SOUND BATT INSUL. BETWEEN STUDS FULL HEIGHT
- PROV. DIAG. BRACING 20' A.F.F. UP TO MTL. DECK @ 8'-0" O.C. MAX.

TRIUMPH DEVELOPMENT CORPORATION
1675 TODD FARM DR. ELGIN, IL. 60123
TELEPHONE: (847) 608-7882 FAX (847) 608-7885

NEW OFFICE/WAREHOUSE FACILITY FOR :
SETKO INDUSTRIES, INC.
LOT 5 ELGIN CORP. CENTER,

PRELIMINARY REVIEW	1-5-00
IN PROGRESS	1-21-00
IN PROGRESS	2-28-00
ISSUED FOR SHELL PERMIT ONLY	3-15-00
ISSUED FOR SHELL PERMIT ONLY	3-29-00
P.C.D. VILLAGE COMMENTS	4-14-00

PROJECT NO.
DRAWN BY:
DATABASE:

SHEET NO.
A4
8 OF 9 SHEETS